PRMUSACE - Mann's Harbor Mashoes
Road Gates Property

Dare County

Project ID #100613

This property portfolio has been created for the NC DEQ Division of Mitigation Services. It includes real property documents related to compensatory mitigation. Typical documents include recorded conservation easements, warranty deeds, and plats. Other relevant legal documents and illustrations are incorporated when they provide insight to the intended audience of land stewards, landowners and program personnel.

NORTH CAROLINA
Department of Environmental Quality

EXEMPT
DARE COUNTY TAX
COLLECTOR
NO. 4362-05

Filed Book: 1634 Page: 424
06/07/2005 09:08AM
Doc Code: ESMT
BARBARA M GRAY, REGISTER OF DEEDS DARE CO, NC

Doc Id: 6170619
Receipt #: 142128

6170619
Page: 1 of 9
06/07/2005 09:08A

STATE OF NORTH CAROLINA

DARE COUNTY
SPO File Number
Prepared by: Dwight Wheless
101 S. Virginia Dare Rd., Manteo, NC 27954
Return to: Blane Rice, State Property Office
1321 Mail Service Center
Raleigh, NC 27699-1321

CONSERVATION EASEMENT

THIS CONSERVATION EASEMENT DEED, made this 14th day of March, 2005, by Ruth J. Wilson, ("**Grantor**"), to the State of North Carolina, ("**Grantee**"), whose mailing address is State of North Carolina, Department of Administration, State Property Office, 1321 Mail Service Center, Raleigh, NC 27699-1321. The designations Grantor and Grantee as used herein shall include said parties, their heirs, successors, and assigns, and shall include singular, plural, masculine, feminine, or neuter as required by context.

WITNESSETH:

WHEREAS, pursuant to the provisions of N.C. Gen. Stat. § 143-214.8 et seq., the State of North Carolina has established the Ecosystem Enhancement Program (formerly known as the Wetlands Restoration Program) within the Department of Environment and Natural Resources for the purposes of acquiring, maintaining, restoring, enhancing, creating and preserving wetland and riparian resources that contribute to the protection and improvement of water quality, flood prevention, fisheries, aquatic habitat, wildlife habitat, and recreational opportunities; and

WHEREAS, The State of North Carolina is qualified to be the Grantee of a Conservation Easement pursuant to N.C. Gen. Stat. § 121-35; and

WHEREAS, the Ecosystem Enhancement Program in the Department of Environment and Natural Resources has approved acceptance of this instrument; and

WHEREAS, the Department of Environment and Natural Resources, the North Carolina Department of Transportation and the United States Army Corps of Engineers, Wilmington District entered into a Memorandum of Agreement, (MOA) duly executed by all parties in Greensboro, NC on July 22, 2003. This MOA recognizes that the Ecosystem Enhancement Program is to provide for compensatory mitigation by effective protection of the land, water and natural resources of the State by restoring, enhancing and preserving ecosystem functions; and

Unofficial Document

WHEREAS, the acceptance of this instrument for and on behalf of the State of North Carolina was granted to the Department of Administration by resolution as approved by the Governor and Council of State adopted at a meeting held in the City of Raleigh, North Carolina, on the 8th day of February 2000; and

WHEREAS, pursuant to the provisions of N.C. Gen. Stat. § 143-214.8, two of the components of the Ecosystem Enhancement Program are (1) restoration and perpetual maintenance of wetlands, riparian areas, and surface waters and (2) land ownership and management; and

WHEREAS, Grantor owns in fee simple certain real property situated, lying, and being in Croatan Township, Dare County, North Carolina (the "**Protected Property**"), and being more particularly described as that certain parcel of land containing approximately 2 acres and being conveyed to the Grantor by deed as recorded in **Deed Book 1547 at Page 140 and Deed Book 1603 at Page 182** of the Dare County Registry, North Carolina; and

WHEREAS, Grantor is willing to grant a Conservation Easement over the herein described areas of the Protected Property, thereby restricting and limiting the use of the included areas of the Protected Property to the terms and conditions and purposes hereinafter set forth, and Grantee is willing to accept such easement. This Conservation Easement shall be for the protection and benefit of the waters of the Albemarle Sound.

NOW, THEREFORE, in consideration of the mutual covenants, terms, conditions, and restrictions hereinafter set forth, Grantor unconditionally and irrevocably hereby grants and conveys unto Grantee, its successors and assigns, forever and in perpetuity, a Conservation Easement of the nature and character and to the extent hereinafter set forth, over a described area of the Protected Property, referred to hereafter as the "**Easement Area**", for the benefit of the people of North Carolina, and containing a total of 36,060 square feet as shown on map entitled "Ruth Wilson, Two Parcel Division-Lot 1, Woodland Retreat, Manns Harbor," dated April 12, 2004 and prepared by W.M. Meekins, PLS L-1465. See "Exhibit A" attached and incorporated hereinto.

Tract 1-containing 14,067 SF(out of Lot 1-B) and 11,490 SF (out of Lot 1-A)
Tract 2- containing 10,503 SF(out of Lot 1-B)

The purposes of this Conservation Easement are to maintain, restore, enhance, create and preserve wetland and/or riparian resources in the Easement Area that contribute to the protection and improvement of water quality, flood prevention, fisheries, aquatic habitat, wildlife habitat, and recreational opportunities; to maintain permanently the Easement Area in its natural condition, consistent with these purposes; and to prevent any use of the Easement Area that will significantly impair or interfere with these purposes. To achieve these purposes, the following conditions and restrictions are set forth:

Unofficial Document

Unofficial Document

I. DURATION OF EASEMENT

This Conservation Easement shall be perpetual. It is an easement in gross, runs with the land, and is enforceable by Grantee against Grantor, their personal representatives, heirs, successors, and assigns, lessees, agents, and licensees.

II. GRANTOR RESERVED USES AND RESTRICTED ACTIVITES

The Easement Area shall be restricted from any development or usage that would impair or interfere with the purposes of this Conservation Easement. Unless expressly reserved as a compatible use herein, any activity in, or use of, the Easement Area by the Grantor is prohibited as inconsistent with the purposes of this Conservation Easement. Any rights not expressly reserved hereunder by the Grantor have been acquired by the Grantee. The following specific uses are prohibited, restricted, or reserved as indicated:

A. Recreational Uses. Grantor expressly reserves the right to undeveloped recreational uses, including hunting and fishing, and access to the Easement Area for the purposes thereof. Usage of motorized vehicles in the Easement Area is prohibited.

B. Educational Uses. The Grantor reserves the right to engage in educational uses in the Easement Area not inconsistent with this Conservation Easement, and the right of access to the Easement Area for such purposes including organized educational activities such as site visits and observations. Educational uses of the property shall not alter vegetation, hydrology or topography of the site.

C. Vegetative Cutting. Except as related to the removal of diseased or damaged trees and vegetation that obstructs, destabilizes or renders unsafe the Easement Area to persons or natural habitat, all cutting, removal, mowing, harming, or destruction of any trees and vegetation in the Easement Area is prohibited.

D. Industrial, Residential and Commercial Uses. All are prohibited in the Easement Area.

E. Agricultural Use. All agricultural uses within the Easement Area including any use for cropland, waste lagoons, or pastureland are prohibited.

F. New Construction. There shall be no building, facility, mobile home, antenna, utility pole, tower, or other structure constructed or placed in the Easement Area.

G. Roads and Trails. There shall be no construction of roads, trails, walkways, or asphalt or concrete paving in the Easement Area.

H. Signs. No signs shall be permitted in the Easement Area except interpretive signs describing restoration activities and the conservation values of the Easement Area, signs identifying the owner of the Protected Property and the holder of the Conservation Easement, signs giving directions, or signs prescribing rules and regulations for the use of the Easement Area may be allowed.

I. **Dumping or Storing.** Dumping or storage of soil, trash, ashes, garbage, waste, abandoned vehicles, appliances or machinery, or other material in the Easement Area is prohibited.

J. **Grading, Mineral Use, Excavation, Dredging.** There shall be no grading, filling, excavation, dredging, mining, or drilling; no removal of topsoil, sand, gravel, rock, peat, minerals, or other materials.

K. **Water Quality and Drainage Patterns.** There shall be no diking, draining, dredging, channeling, filling, leveling, pumping, impounding or related activities, or altering or tampering with water control structures or devices, or disruption or alteration of the restored, enhanced, or created drainage patterns. In addition, any activity by the Grantor diverting, causing, allowing or permitting the diversion of surface or underground water into, within or out of the Easement Area is not allowed. All removal of wetlands, polluting or discharging into waters, springs, seeps, or wetlands, or use of pesticide or biocides is prohibited. In the event of an emergency interruption or shortage of other water sources, water from within the Easement Area may temporarily be used for good cause shown as needed for the survival of livestock and agricultural production.

L. **Subdivision and Conveyance.** No further subdivision, partitioning, or dividing of the Easement Area is allowed. Unless agreed to by the Grantee in writing, any future conveyance of the Easement Area and the rights as conveyed herein shall be as a single block of property. Any future division of the remaining fee simple rights shall be subject to this Conservation Easement.

M. **Development Rights.** No development rights that have been encumbered or extinguished by this Conservation Easement shall be transferred pursuant to a transferable development rights scheme or cluster development arrangement or otherwise.

N. **Disturbance of Natural Features.** Any change, disturbance, alteration or impairment of the natural features of the Easement Area or any intentional introduction of non-native plants, trees and/or animal species is prohibited.

III. GRANTEE RESERVED USES

The Grantee, authorized representatives of the Grantee and their successors or assigns shall have the right to enter the Easement Area and shall have the right of reasonable ingress and egress to the Easement Area over the Protected Property, at all reasonable times to undertake any activities to restore, manage, maintain, enhance, and monitor the wetland and riparian resources of the Easement Area, in accordance with a long-term management plan. These activities include planting of trees, shrubs and herbaceous vegetation, installation of monitoring wells, utilization of heavy equipment to grade, fill, and prepare the soil, modification of the hydrology of the site, and installation of natural and manmade materials as needed to direct in-stream, above ground, and subterraneous water flow. Unless otherwise specifically set forth in this Conservation Easement, the rights granted herein do not include or establish for the public any access rights.

Unofficial Document

The Grantor may request permission to vary from the above restrictions for good cause shown, provided that any such request is consistent with the purposes of this Conservation Easement. The Grantor shall not vary from the above restrictions without first obtaining written approval from the Ecosystem Enhancement Program, whose mailing address is 1652 Mail Services Center, Raleigh, NC 27699-1652.

IV. ENFORCEMENT AND REMEDIES

A. Enforcement. To accomplish the purposes of this Conservation Easement, Grantee is allowed to prevent any activity within the Easement Area that is inconsistent with the purposes of this Easement and to require the restoration of such areas or features of the Easement Area that may have been damaged by such activity or use. Upon any breach of the terms of this Conservation Easement by Grantor, their successors or assigns, that comes to the attention of the Grantee, the Grantee shall, except as provided below, notify the Grantor, their successors or assigns in writing of such breach. The Grantor shall have ninety (90) days after receipt of such notice to correct the conditions constituting such breach. If the breach remains uncured after ninety (90) days, the Grantee may enforce this Conservation Easement by appropriate legal proceedings including damages, injunctive and other relief. The Grantee shall also have the power and authority, consistent with its statutory authority: (a) to prevent any impairment of the Easement Area by acts which may be unlawful or in violation of this Conservation Easement; (b) to otherwise preserve or protect its interest in the Property; or (c) to seek damages from any appropriate person or entity. Notwithstanding the foregoing, the Grantee reserves the immediate right, without notice, to obtain a temporary restraining order, injunctive or other appropriate relief if the breach of the term of this Conservation Easement is or would irreversibly or otherwise materially impair the benefits to be derived from this Conservation Easement. The Grantor and Grantee acknowledge that under such circumstances damage to the Grantee would be irreparable and remedies at law will be inadequate. The rights and remedies of the Grantee provided hereunder shall be in addition to, and not in lieu of, all other rights and remedies available to Grantee in connection with this Conservation Easement.

B. Inspection. The Grantee, its employees and agents, successors and assigns, have the right, with reasonable notice, to enter the Easement Area over the Protected Property at reasonable times for the purpose of inspection to determine whether the Grantor, their successors or assigns are complying with the terms, conditions and restrictions of this Conservation Easement.

C. Acts Beyond Grantor's Control. Nothing contained in this Conservation Easement shall be construed to entitle Grantee to bring any action against Grantor, their successors or assigns, for any injury or change in the Easement Area caused by third parties, resulting from causes beyond the Grantor's control, including, without limitation, fire, flood, storm, and earth movement, or from any prudent action taken in good faith by the Grantor under emergency conditions to prevent, abate, or mitigate significant injury to life, damage to property or harm to the Property resulting from such causes.

D. Costs of Enforcement. Beyond regular and typical monitoring, any costs incurred by Grantee in enforcing the terms of this Conservation Easement against Grantor, their successors or assigns, including, without limitation, any costs of restoration necessitated by

Unofficial Document

Grantor's acts or omissions in violation of the terms of this Conservation Easement, shall be borne by Grantor.

E. No Waiver. Enforcement of this Easement shall be at the discretion of the Grantee and any forbearance by Grantee to exercise its rights hereunder in the event of any breach of any term set forth herein shall not be deemed or construed to be a waiver by Grantee. No delay or omission by Grantee in exercise of any right or remedy shall impair such right or remedy or be construed as a waiver.

V. MISCELLANEOUS

A. This Conservation Easement shall be construed to promote the purposes of N.C. Gen Stat. § 143-214.8 et seq., the Ecosystem Enhancement Program.

B. This instrument sets forth the entire agreement of the parties with respect to the Conservation Easement and supersedes all prior discussions, negotiations, understandings or agreements relating to the Conservation Easement. If any provision is found to be invalid, the remainder of the provisions of the Conservation Easement, and the application of such provision to persons or circumstances other than those as to which it is found to be invalid, shall not be affected thereby.

C. Any notices shall be sent by registered or certified mail, return receipt requested to the parties at their addresses shown above or to other address(es) as either party establishes in writing upon notification to the other.

D. Grantor shall notify Grantee in writing of the name and address and any party to whom the Protected Property or any part thereof is to be transferred at or prior to the time said transfer is made. Grantor further agrees to make any subsequent lease, deed, or other legal instrument by which any interest in the Protected Property is conveyed subject to the Conservation Easement herein created.

E. The Grantor and Grantee agree that the terms of this Conservation Easement shall survive any merger of the fee and easement interests in the Property or any portion thereof.

F. This Conservation Easement may be amended, but only in a writing signed by all parties hereto, and provided such amendment does not affect the qualification of this Conservation Easement or the status of the Grantee under any applicable laws, and is consistent with the purposes of the Conservation Easement.

G. The parties recognize and agree that the benefits of this Conservation Easement are in gross and assignable provided, however, that the Grantee hereby covenants and agrees, that in the event it transfers or assigns this Conservation Easement, the organization receiving the interest will be a qualified holder under N.C. Gen. Stat. § 121-34 et seq. and § 170(h) of the Internal Revenue Code, and the Grantee further covenants and agrees that the terms of the transfer or assignment will be such that the transferee or assignee will be required to continue in perpetuity the conservation purposes described in this document.

Unofficial Document

VI. QUIET ENJOYMENT

Grantor reserves all remaining rights accruing from ownership of the Protected Property, including the right to engage in or permit or invite others to engage in only those uses of the Easement Area that are expressly reserved herein, not prohibited or restricted herein, and are not inconsistent with the purposes of this Conservation Easement. Without limiting the generality of the foregoing, the Grantor expressly reserves to the Grantor, and the Grantor's invitees and licensees, the right of access to the Easement Area, and the right of quiet enjoyment of the Easement Area.

TO HAVE AND TO HOLD the said rights and easements perpetually unto Grantee for the aforesaid purposes.

AND Grantor covenants that Grantor is seized of said premises in fee and has the right to convey the permanent Conservation Easement herein granted; that the same are free from encumbrances and that Grantor will warrant and defend title to the same against the claims of all persons whomsoever.

IN TESTIMONY WHEREOF, the Grantor has hereunto set his hand and seal, the day and year first above written.

_____ **(SEAL)**
Ruth J. Wilson

The spouse of owner, Ruth J. Wilson, joins in this conveyance, relinquishing any and all spousal interests, and consenting to this Easement and the terms herein.

_____ **(SEAL)**
Jack S. Wilson

Unofficial Document

Unofficial Document

NORTH CAROLINA

COUNTY OF Dare

I, Cynthia Jordan Gregory, a Notary Public in and for the County and State aforesaid, do hereby certify that Ruth J. Wilson and Jack S. Wilson, Grantor(s), personally appeared before me this day and acknowledged the execution of the foregoing instrument.

IN WITNESS WHEREOF, I have hereunto set my hand and Notary Seal this the 3rd day of June, 2005.

Cynthia Jordan Gregory
Notary Public

My commission expires:
9-15-2007

NOTARY PUBLIC
DARE COUNTY, N.C.
CYNTHIA JORDAN GREGORY

State of North Carolina
County of Dare County

The foregoing certificate of Cynthia Jordan Gregory
A Notary Public is certified to be correct. This instrument and this certificate are duly registered at the Date and Time in the Book and Page shown on the first page hereof.

Barbara M. Gray, Register of Deeds
By: Andrian Y. Tillett Deputy Register of Deeds

Exhibit A
Attachment to Ruth J. Wilson Conservation Easement

Tract One:

Beginning at an existing iron pipe lying at the south corner of the Travis C. York Lot 2A described in Deed Book 1486 page 61, Plat Cabinet E slide 765, Dare Registry, which is also the east corner of the Benjamin J. York Lot 3A described in Deed Book 1244 page 603, Plat Cabinet E slide 765, Dare Registry;

Proceeding thence S 36 deg 45 min 00 sec West 80.64 feet to another existing iron pipe;

Proceeding thence S 36 deg 45 min 00 sec West 121.71 feet to a point;

Proceeding thence S 83 deg 01 min 42 sec East 25.80 feet to a point;

Proceeding thence S 50 deg 37 min 58 sec East 29.22 feet to a point;

Proceeding thence S 30 deg 25 min 15 sec East 40.98 feet to a point;

Proceeding thence S 36 deg 29 min 44 sec East 23.50 feet to a point;

Proceeding thence S 36 deg 27 min 26 sec East 3.30 feet to a point;

Proceeding thence N 36 deg 45 min 00 sec East 11.95 feet to an iron pipe set and then continuing on the same course an additional 99.91 feet to a point;

Proceeding thence N 41 deg 59 min 04 sec West 117.26 feet to a point on the southeast line of Travis C. York;

Proceeding thence S 36 deg 45 min 00 sec West 19.27 feet to the point or place of beginning.

Tract Two:

Beginning at an existing iron pipe lying on the east line of lands belonging to Harrison N. Jones described in Deed Book 849 page 794, Dare Registry, said point of beginning lying S 36 deg 45 min 00 sec West 401.13 feet from the point of beginning described in Tract One of this Exhibit A;

Proceeding thence S 18 deg 00 min 00 sec East 159.19 feet to an existing concrete monument;

Proceeding thence N 36 deg 45 min 00 sec East 123.58 feet to a point;

Proceeding thence N 49 deg 26 min 57 sec West 15.59 feet to a point;

Proceeding thence N 34 deg 01 min 23 sec West 26.69 feet to a point;

Proceeding thence N 80 deg 30 min 52 sec West 35.02 feet to a point;

Proceeding thence N 37 deg 03 min 05 sec West 22.13 feet to a point;

Proceeding thence N 31 deg 07 min 37 sec West 39.79 feet to the point or place of beginning.

Unofficial Document

Filed Book: E1 Page: 765 Doc Id: 6091296
03/13/2003 09:14AM Receipt #: 74672
Doc Code: MAP
BARBARA M GRAY, REGISTER OF DEEDS DARE CO, NC

6091296 Page: 1 of 1 03/13/2003 09:14A

PCE Slide 765

I, W.M. MEEKINS JR., P.L.S., CERTIFY TO ONE OR MORE OF THE FOLLOWING AS CHECKED BELOW :

☐ A. THAT THE SURVEY CREATES A SUBDIVISION OF LAND WITHIN THE AREA OF A COUNTY OR MUNICIPALITY THAT HAS AN ORDINANCE THAT REGULATES PARCELS OF LAND;

☐ B. THAT THE SURVEY IS LOCATED IN A PORTION OF A COUNTY OR MUNICIPALITY THAT IS UNREGULATED AS TO AN ORDINANCE THAT REGULATES PARCELS OF LAND;

☐ C. ANY OF THE FOLLOWING:

☐ 1. THAT THE SURVEY IS AN EXISTING PARCEL OR PARCELS OF LAND AND DOES NOT CREATE A NEW STREET OR CHANGE AN EXISTING STREET;

☐ 2. THAT THE SURVEY IS OF AN EXISTING BUILDING OR OTHER STRUCTURE, OR NATURAL FEATURE, SUCH AS A WATERCOURSE ;OR

☐ 3. THAT THE SURVEY IS A CONTROL SURVEY;

☑ D. THAT THE SURVEY IS OF ANOTHER CATEGORY, SUCH AS THE RECOMBINATION OF EXISTING PARCELS, A COURT - ORDERED SURVEY, OR OTHER EXCEPTION TO THE DEFINITION OF SUBDIVISION;

☐ E. THAT THE INFORMATION AVAILABLE TO ME IS SUCH THAT I AM UNABLE TO MAKE A DETERMINATION TO THE BEST OF MY PROFESSIONAL ABILITY AS TO THE PROVISIONS CONTAINED IN (A) THROUGH (D) ABOVE.

WESLEY M. MEEKINS P.L.S. L-1465

NOTES:

1. F.I.R.M. ZONE: " A4 " / 7.0'
   SUBJECT TO CHANGE BY F.E.M.A.
2. MAP REFERENCE MADE TO
   " WOODLAND RETREAT "
   PC. " B ", SL. - 209
   DARE COUNTY REGISTRY.
3. PIN # 09985018402313
4. THIS SURVEY IS SUBJECT TO ANY FACTS THAT MAY BE DISCLOSED BY A FULL AND ACCURATE TITLE SEARCH.
5. BUILDING LINES SHOWN HEREON MUST BE VERIFIED. THE SURVEYOR MAKES NO CERTIFICATION AS TO ZONING AND/OR RESTRICTIVE COVENANT SETBACKS.

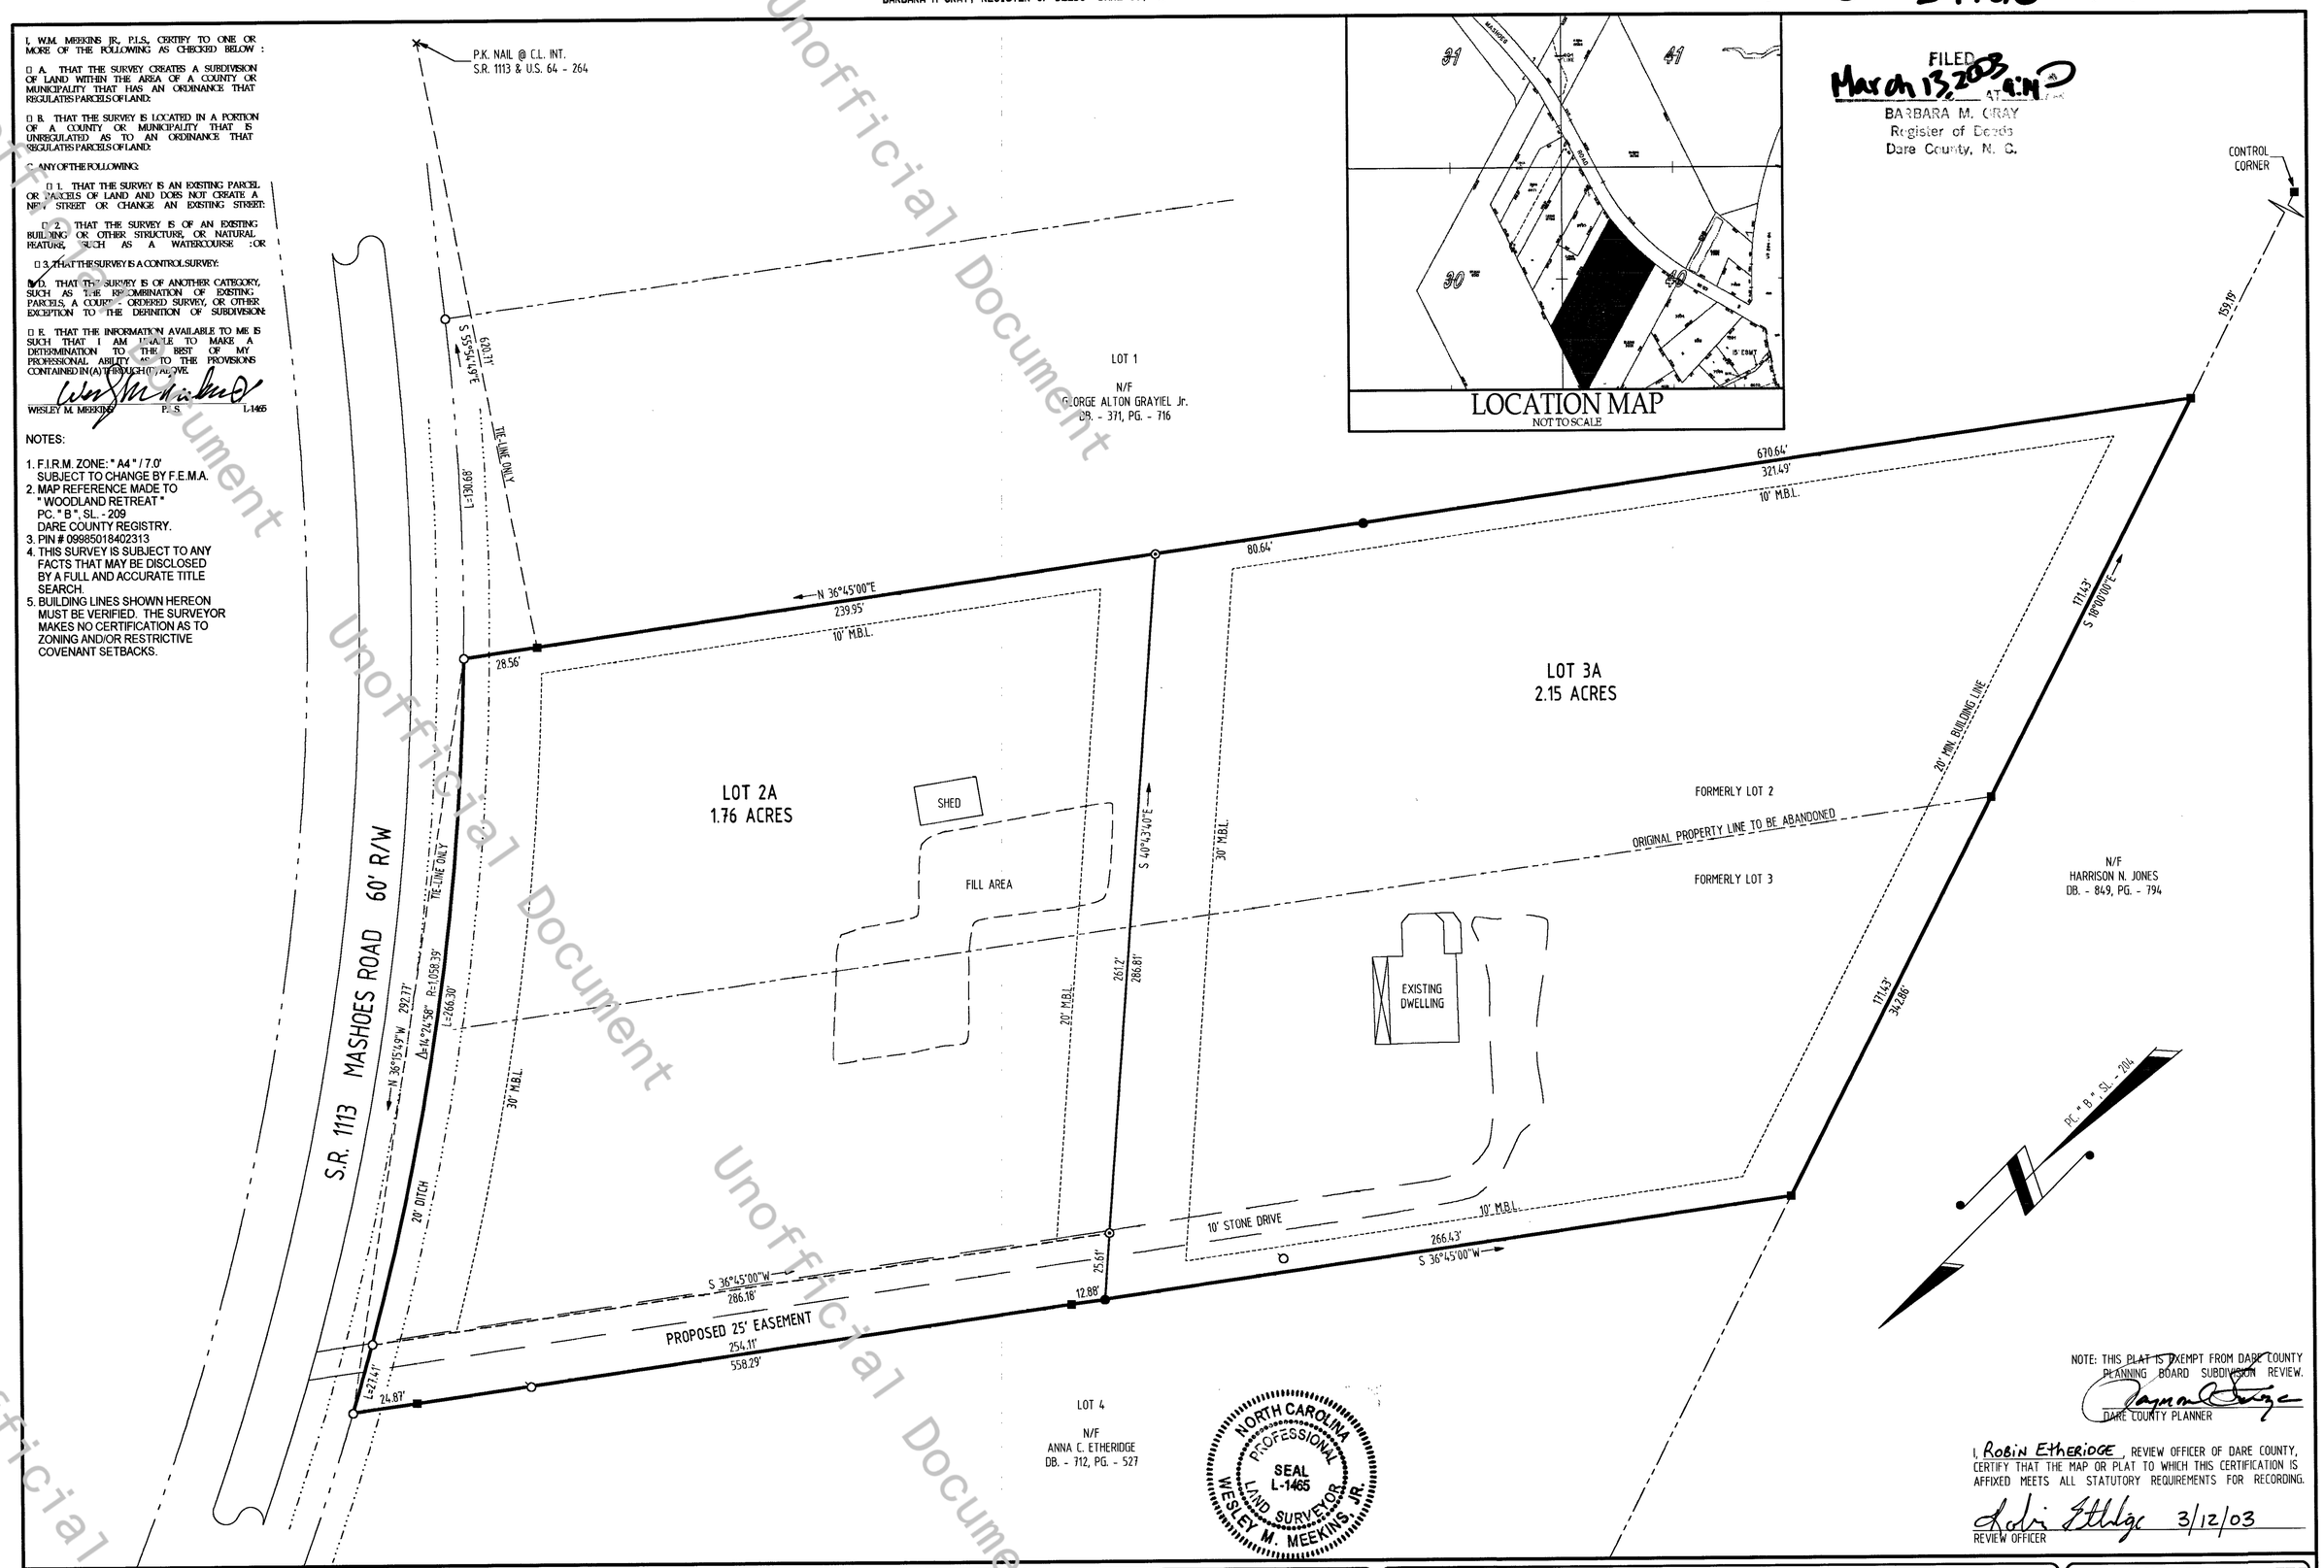

NOTE: THIS PLAT IS EXEMPT FROM DARE COUNTY PLANNING BOARD SUBDIVISION REVIEW.

DARE COUNTY PLANNER

I, ROBIN ETHERIDGE, REVIEW OFFICER OF DARE COUNTY, CERTIFY THAT THE MAP OR PLAT TO WHICH THIS CERTIFICATION IS AFFIXED MEETS ALL STATUTORY REQUIREMENTS FOR RECORDING.

REVIEW OFFICER 3/12/03

SHEET NO.	JOB No.: MH-446-03
1	SURVEYED: 02/25/03 WMM
OF 1 SHEETS	PLATTED: 02/26/03 JRR
	CHECKED: 02/27/03 WMM
	SCALE: 1" = 40'

No.	DATE	REVISIONS	BY

LEGEND OF SYMBOLS

- ■ EXISTING CONCRETE MONUMENT
- ● EXISTING IRON PIPE
- ○ CALCULATED POINT
- ⊙ IRON ROD SET
- POWER POLE
- + PK NAIL

I, WESLEY M. MEEKINS JR., CERTIFY THAT THIS PLAT WAS DRAWN UNDER MY SUPERVISION FROM AN ACTUAL SURVEY MADE UNDER MY SUPERVISION (DEED DESCRIPTION RECORDED IN PLAT CABINET " B ", PAGE 204, B.C.T.) (OTHER) ; THAT THE BOUNDARIES NOT SURVEYED ARE CLEARLY INDICATED AS DRAWN FROM INFORMATION FOUND IN DEEDBOOK N/A, PAGE N/A ; THAT THE RATIO OF PRECISION AS CALCULATED IS 1/10,000 + ; THAT THIS PLAT WAS PREPARED IN ACCORDANCE WITH G.S. 47 - 30 AS AMENDED. WITNESS MY ORIGINAL SIGNATURE, REGISTRATION NUMBER, AND SEAL THIS 27th DAY OF FEBRUARY, A.D. NO DOMINI, 2003.

WESLEY M. MEEKINS JR. P.L.S. L-1465

BENJAMIN J. YORK

RECONFIGURATION OF LOTS 2 & 3 - WOODLAND RETREAT - MANNS HARBOR

CROATAN TOWNSHIP - DARE COUNTY - NORTH CAROLINA

W.M. MEEKINS Jr., & ASSOCIATES, Inc.
409 FERNANDO ST. P.O. BOX 1998 MANTEO N.C. 27954 252-473-2626

THIS PLAT IS TO BE CONSIDERED PRELIMINARY, NOT TO BE USED FOR RECORDATION OR CONVEYANCE, UNLESS SURVEYORS SEAL AND SIGNATURE ARE PRESENT.

W MM

GRAPHIC SCALE (IN INCHES)
40 20 0 40
ONE INCH EQUALS FORTY FEET

Unofficial Document